Rev A | Drawing Number CC-A262TWTTLS-25-01 | Status | DO NOT SCALE | A1

N

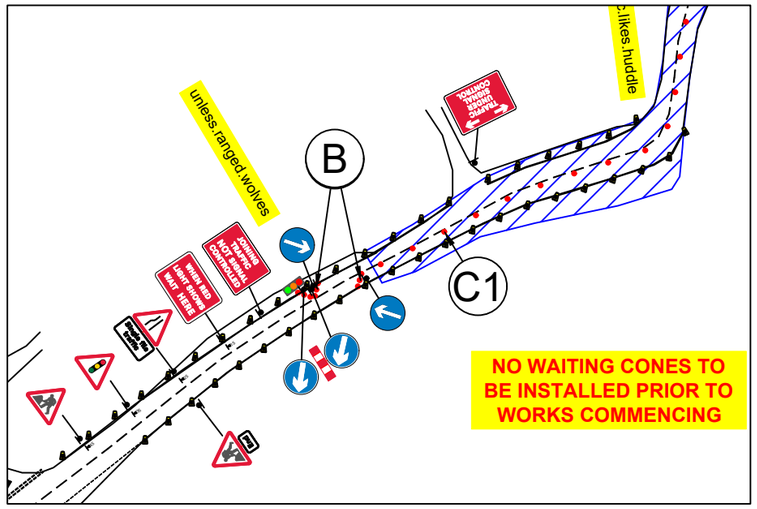

Shuttle Lane

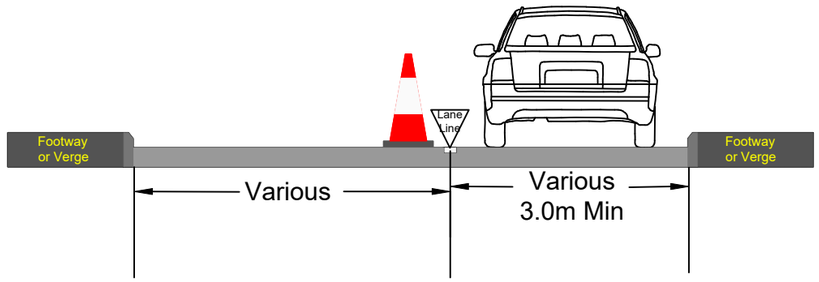

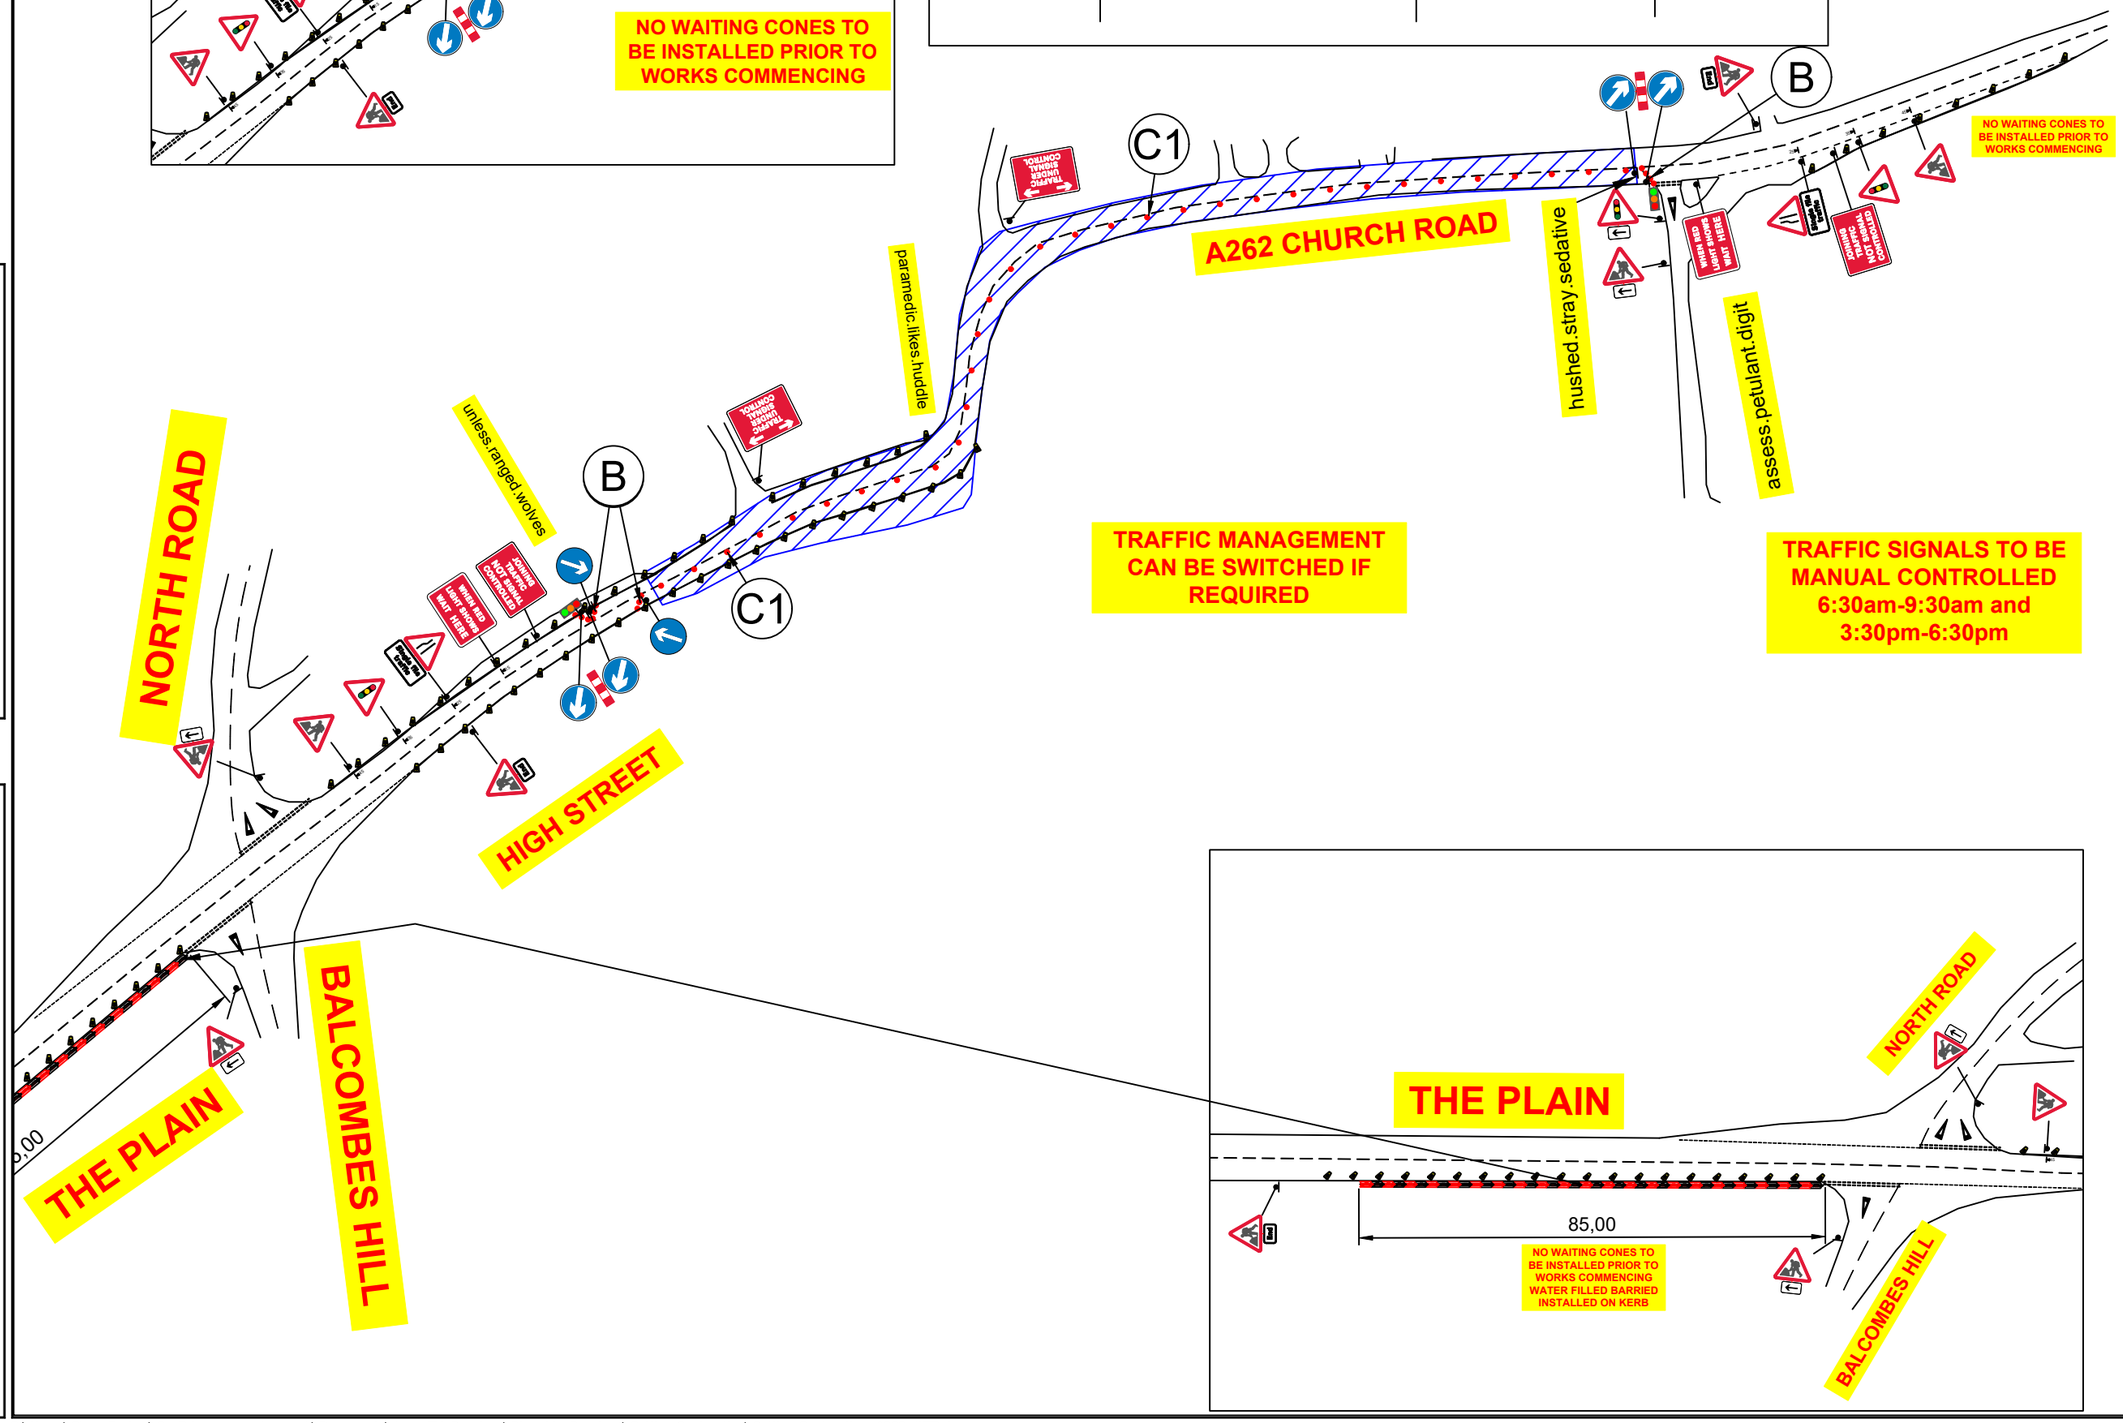

KEY

Temporary Traffic Sign	Works Area
Traffic Cones	Closure Area
No Waiting Cones	Safety Zone
Temporary Traffic Light	Kerb Hopper
Temporary Pedestrian Crossing	TM Operative
Pedestrian Barrier	TVRS

DIVERSION	DIVERSION
DIVERSION	DIVERSION
DIVERSION	DIVERSION
DIVERSION	DIVERSION

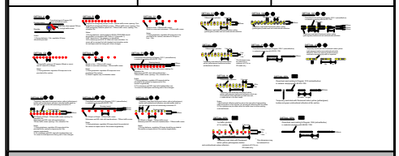

NOTES:

CONES (750mm MINIMUM IN TOWN/ 1m ON DUAL CWAY)

SIGNS TSRGD 2016, Ch8 of TSM 2009 & SSRW RED BOOK

Rev	Description	By	Date	Chk'd	Auth

Apex Traffic Management
23 Fairfield Place
East Kilbride
Glasgow
G74 5LP
0141 413 5354

Client: Cottier Contracting ltd — Groundworks & Civil Engineering

Project:

Title: 2 WAY TEMPORARY TRAFFIC SIGNALS ON A262 CHURCH ROAD GOULDHURST KENT DRAWING 1 OF 2

Sheet Size	Original Scale	Designed/Drawn	Checked	Approved
A1	NTS	SCP		
		Date 07/03/25	Date	Date

Status | Drawing Number CC-A262TWTTLS-25-01 | Rev A

File: Cottier Contracting-A262-WFB.dwg
Date: Mar 07, 2025 - 12:16pm
Plotted by: ShawnParkes

C:\Users\ShawnParkes\OneDrive - apextm.co.uk\Documents\Apex TM Drawings\Diarmids Drawings\Cottier Contracting\Cottier Contracting-A262-WFB.dwg