Rev

Drawing Number Q6892-25

Status

DO NOT SCALE

A1

0 10 100

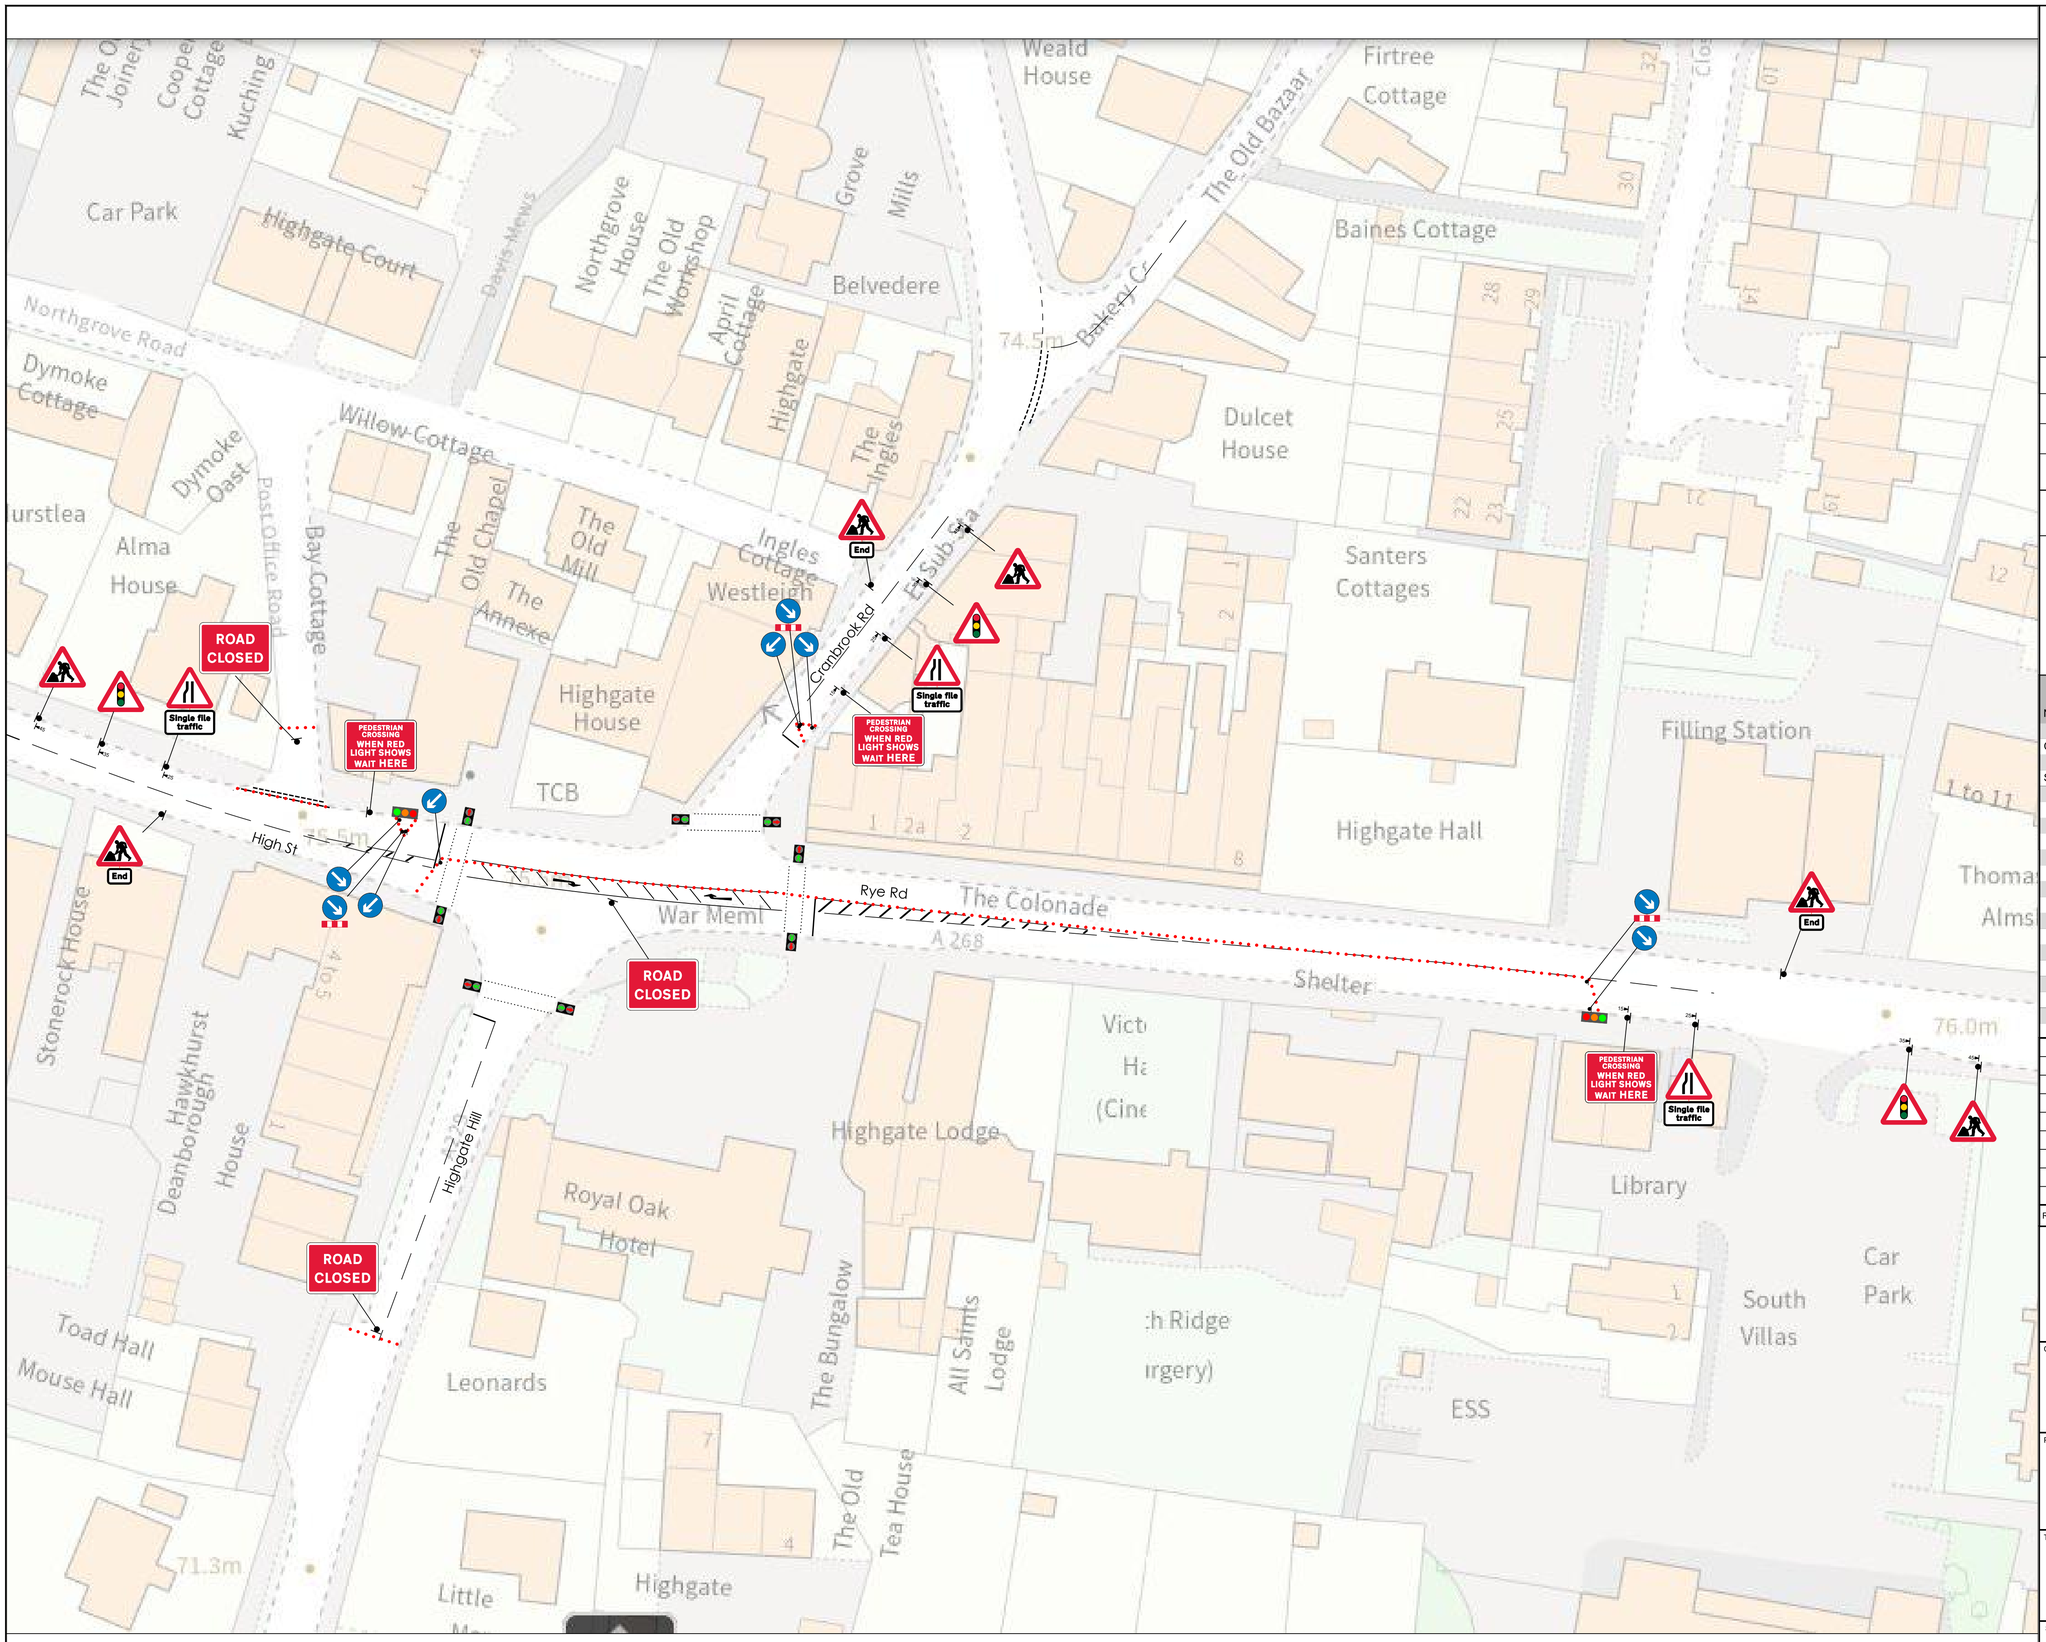

KEY

Temporary Traffic Sign	Works Area
Traffic Cones	Closure Area
No Waiting Cones	Safety Zone
Temporary Traffic Light	Kerb Hopper
Temporary Pedestrian Crossing	TM Operative
Pedestrian Barrier	TVRS

DIVERSION	DIVERSION
DIVERSION	DIVERSION
DIVERSION	DIVERSION
DIVERSION	DIVERSION

NOTES:

CONES (750mm MINIMUM IN TOWN/ 1m ON DUAL CWAY)

SIGNS TSRGD 2016, Ch8 of TSM 2009 & SSRW RED BOOK

Rev	Description	By	Date	Chk'd	Auth

Apex Traffic Management
23 Fairfield Place
East Kilbride
Glasgow
G74 5LP

Client

Project

HIGH STREET/RYE ROAD
HAWKHURST
TN18 4AB

Title

3-WAY PEDESTRIAN SIGNALS
DRAWING 1 OF 1

Sheet Size	Original Scale	Designed/Drawn	Checked	Approved
A4	NTS	MN Date 05/02/25	DP Date 05/02/25	DP Date 05/02/25

Status

Drawing Number Hawkhurst

Rev A

File: High St, Hawkhurst New.dwg
Date: Feb 05, 2025 – 5:37pm
Plotted by: MarkNelson

C:\Users\MarkNelson\OneDrive – apextm.co.uk\Desktop\Mark\New Laptop\Jobs\Cottier Contracting\High St, Hawkhurst\High St, Hawkhurst New.dwg