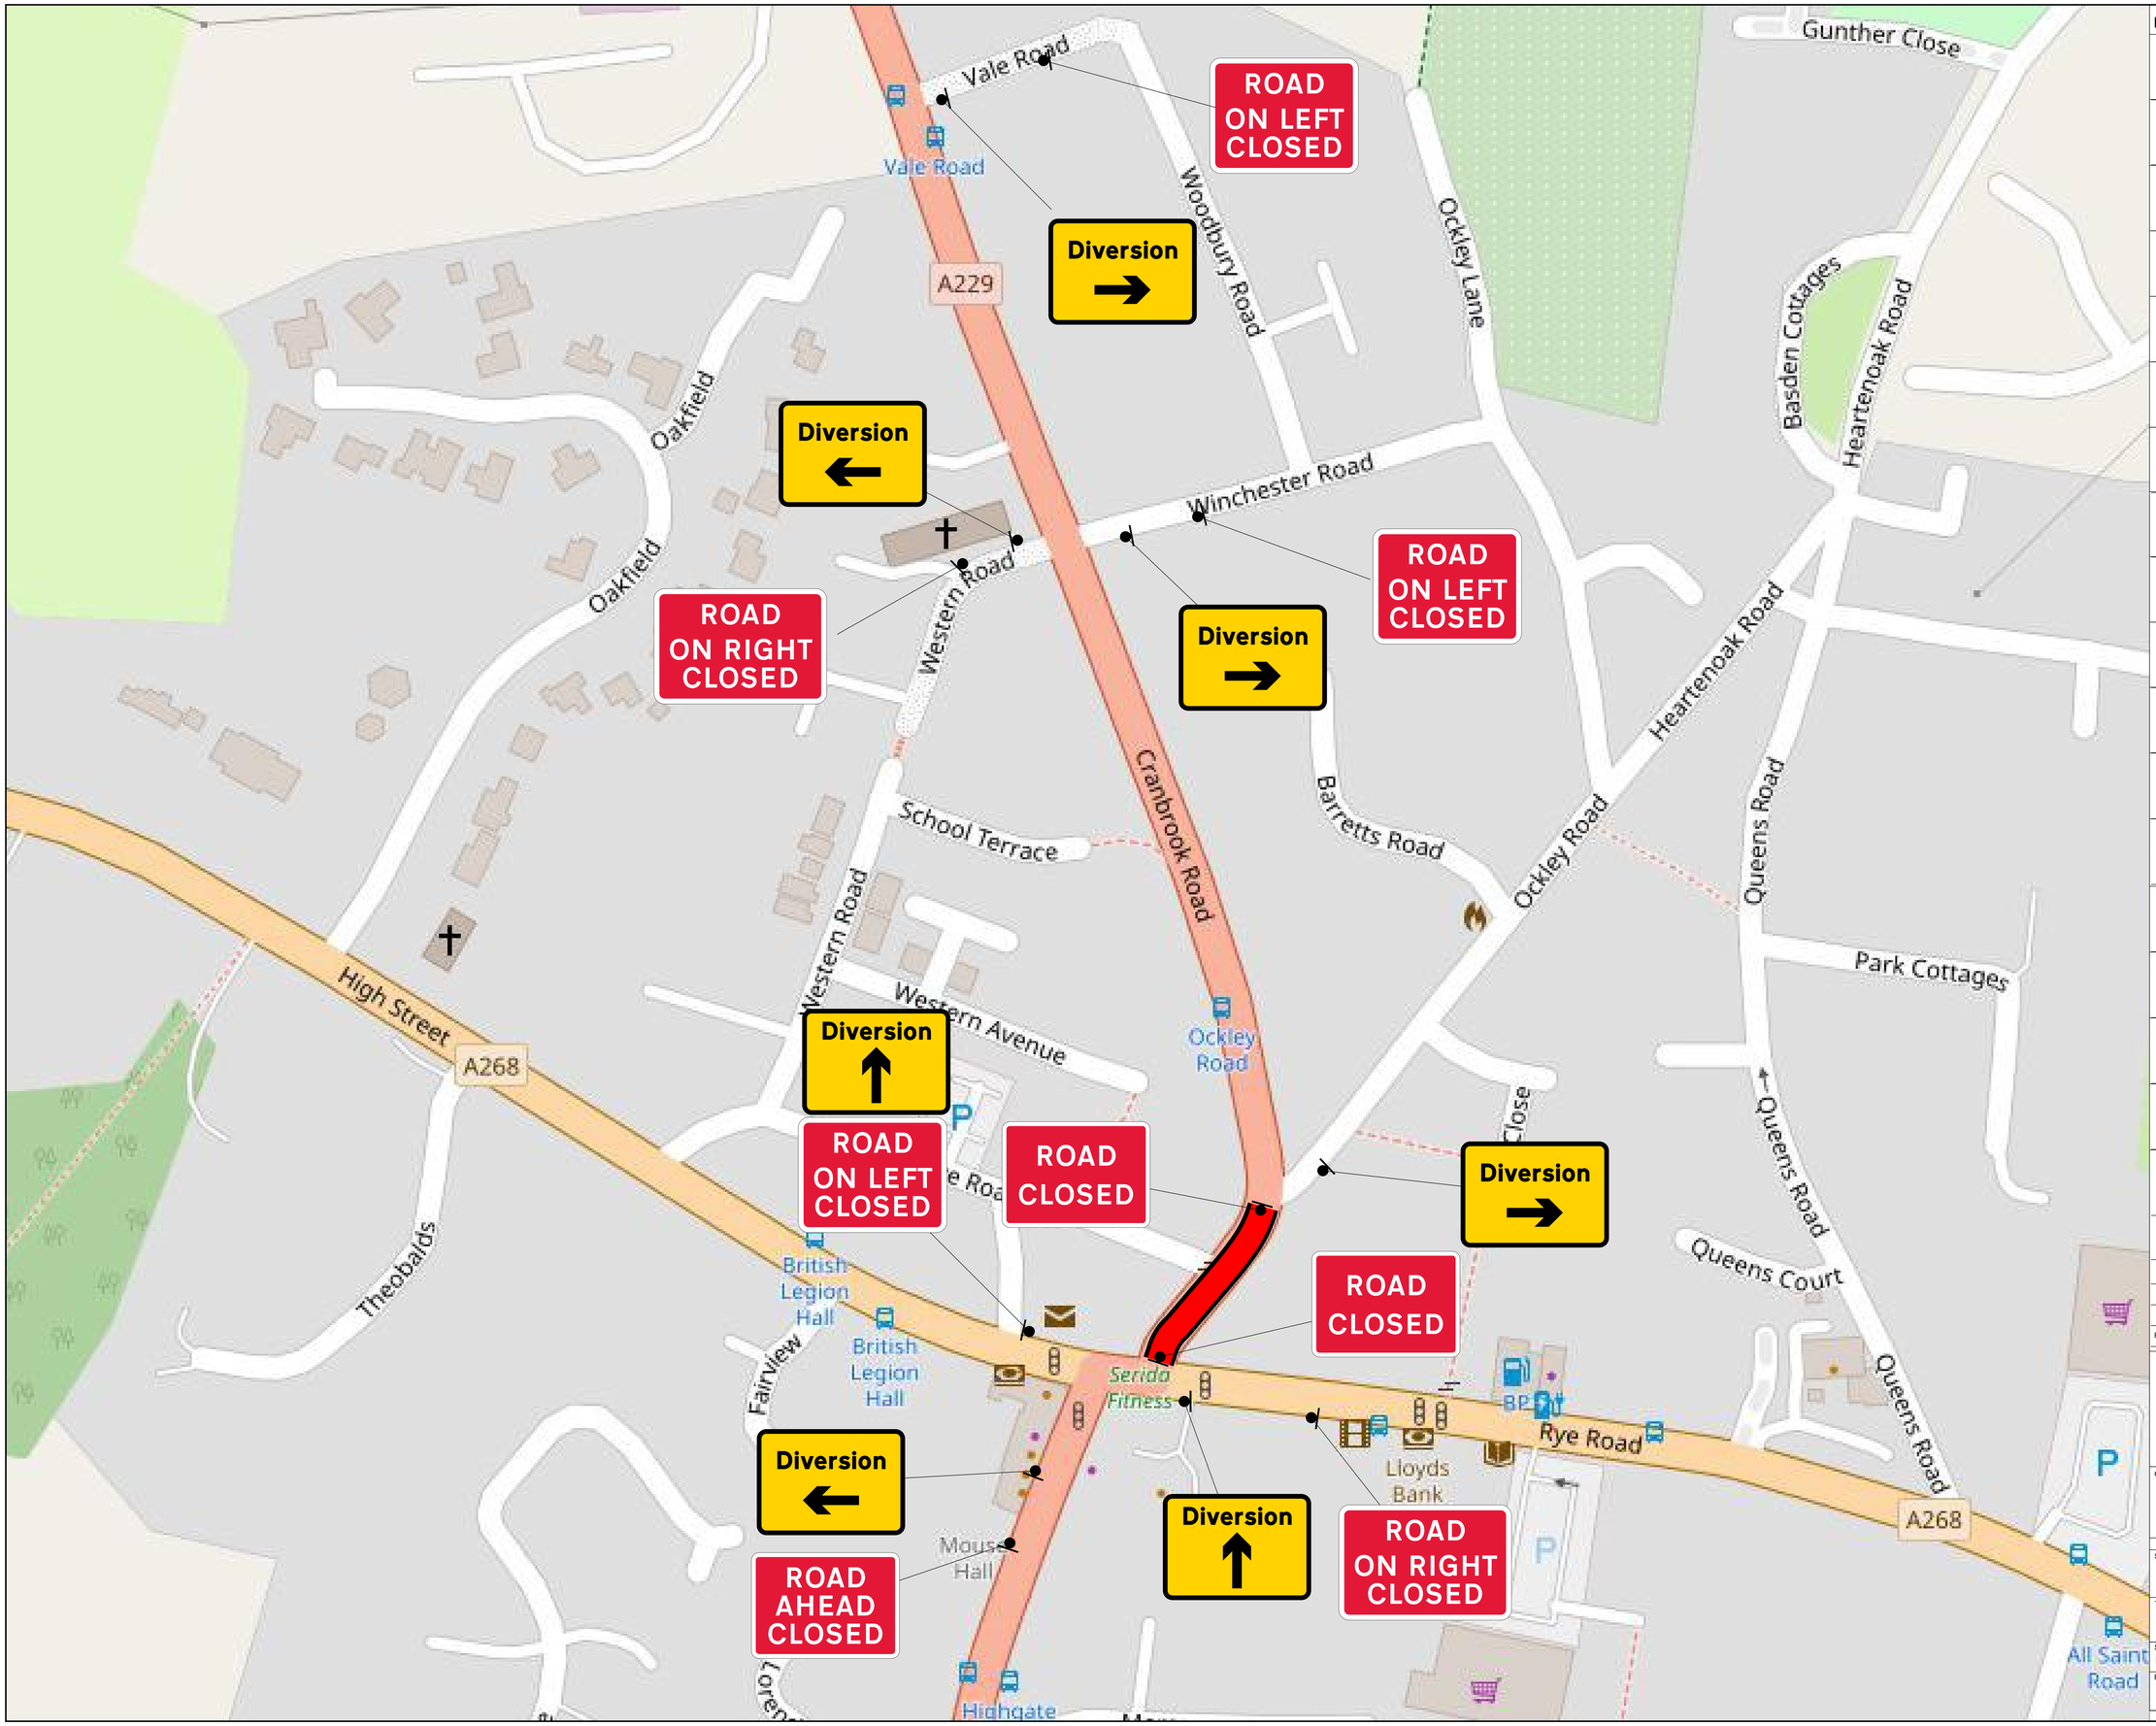

Notes:

- traffic cones
- pedestrian barrier

REV			

Apex Traffic Management
23 Fairfield Place
East Kilbride
Glasgow
G74 5LP

CLIENT: Cottier Contracts

SITE: High Street, Hawkhurst, TN18 4AE

TITLE: Diversion Route

SCALE:	DATE:	DRAWN:	CHECKED:
NTS	03/07/2024	MN	DM
PROJECT NO:	DRAWING NO:		REVISION: DM