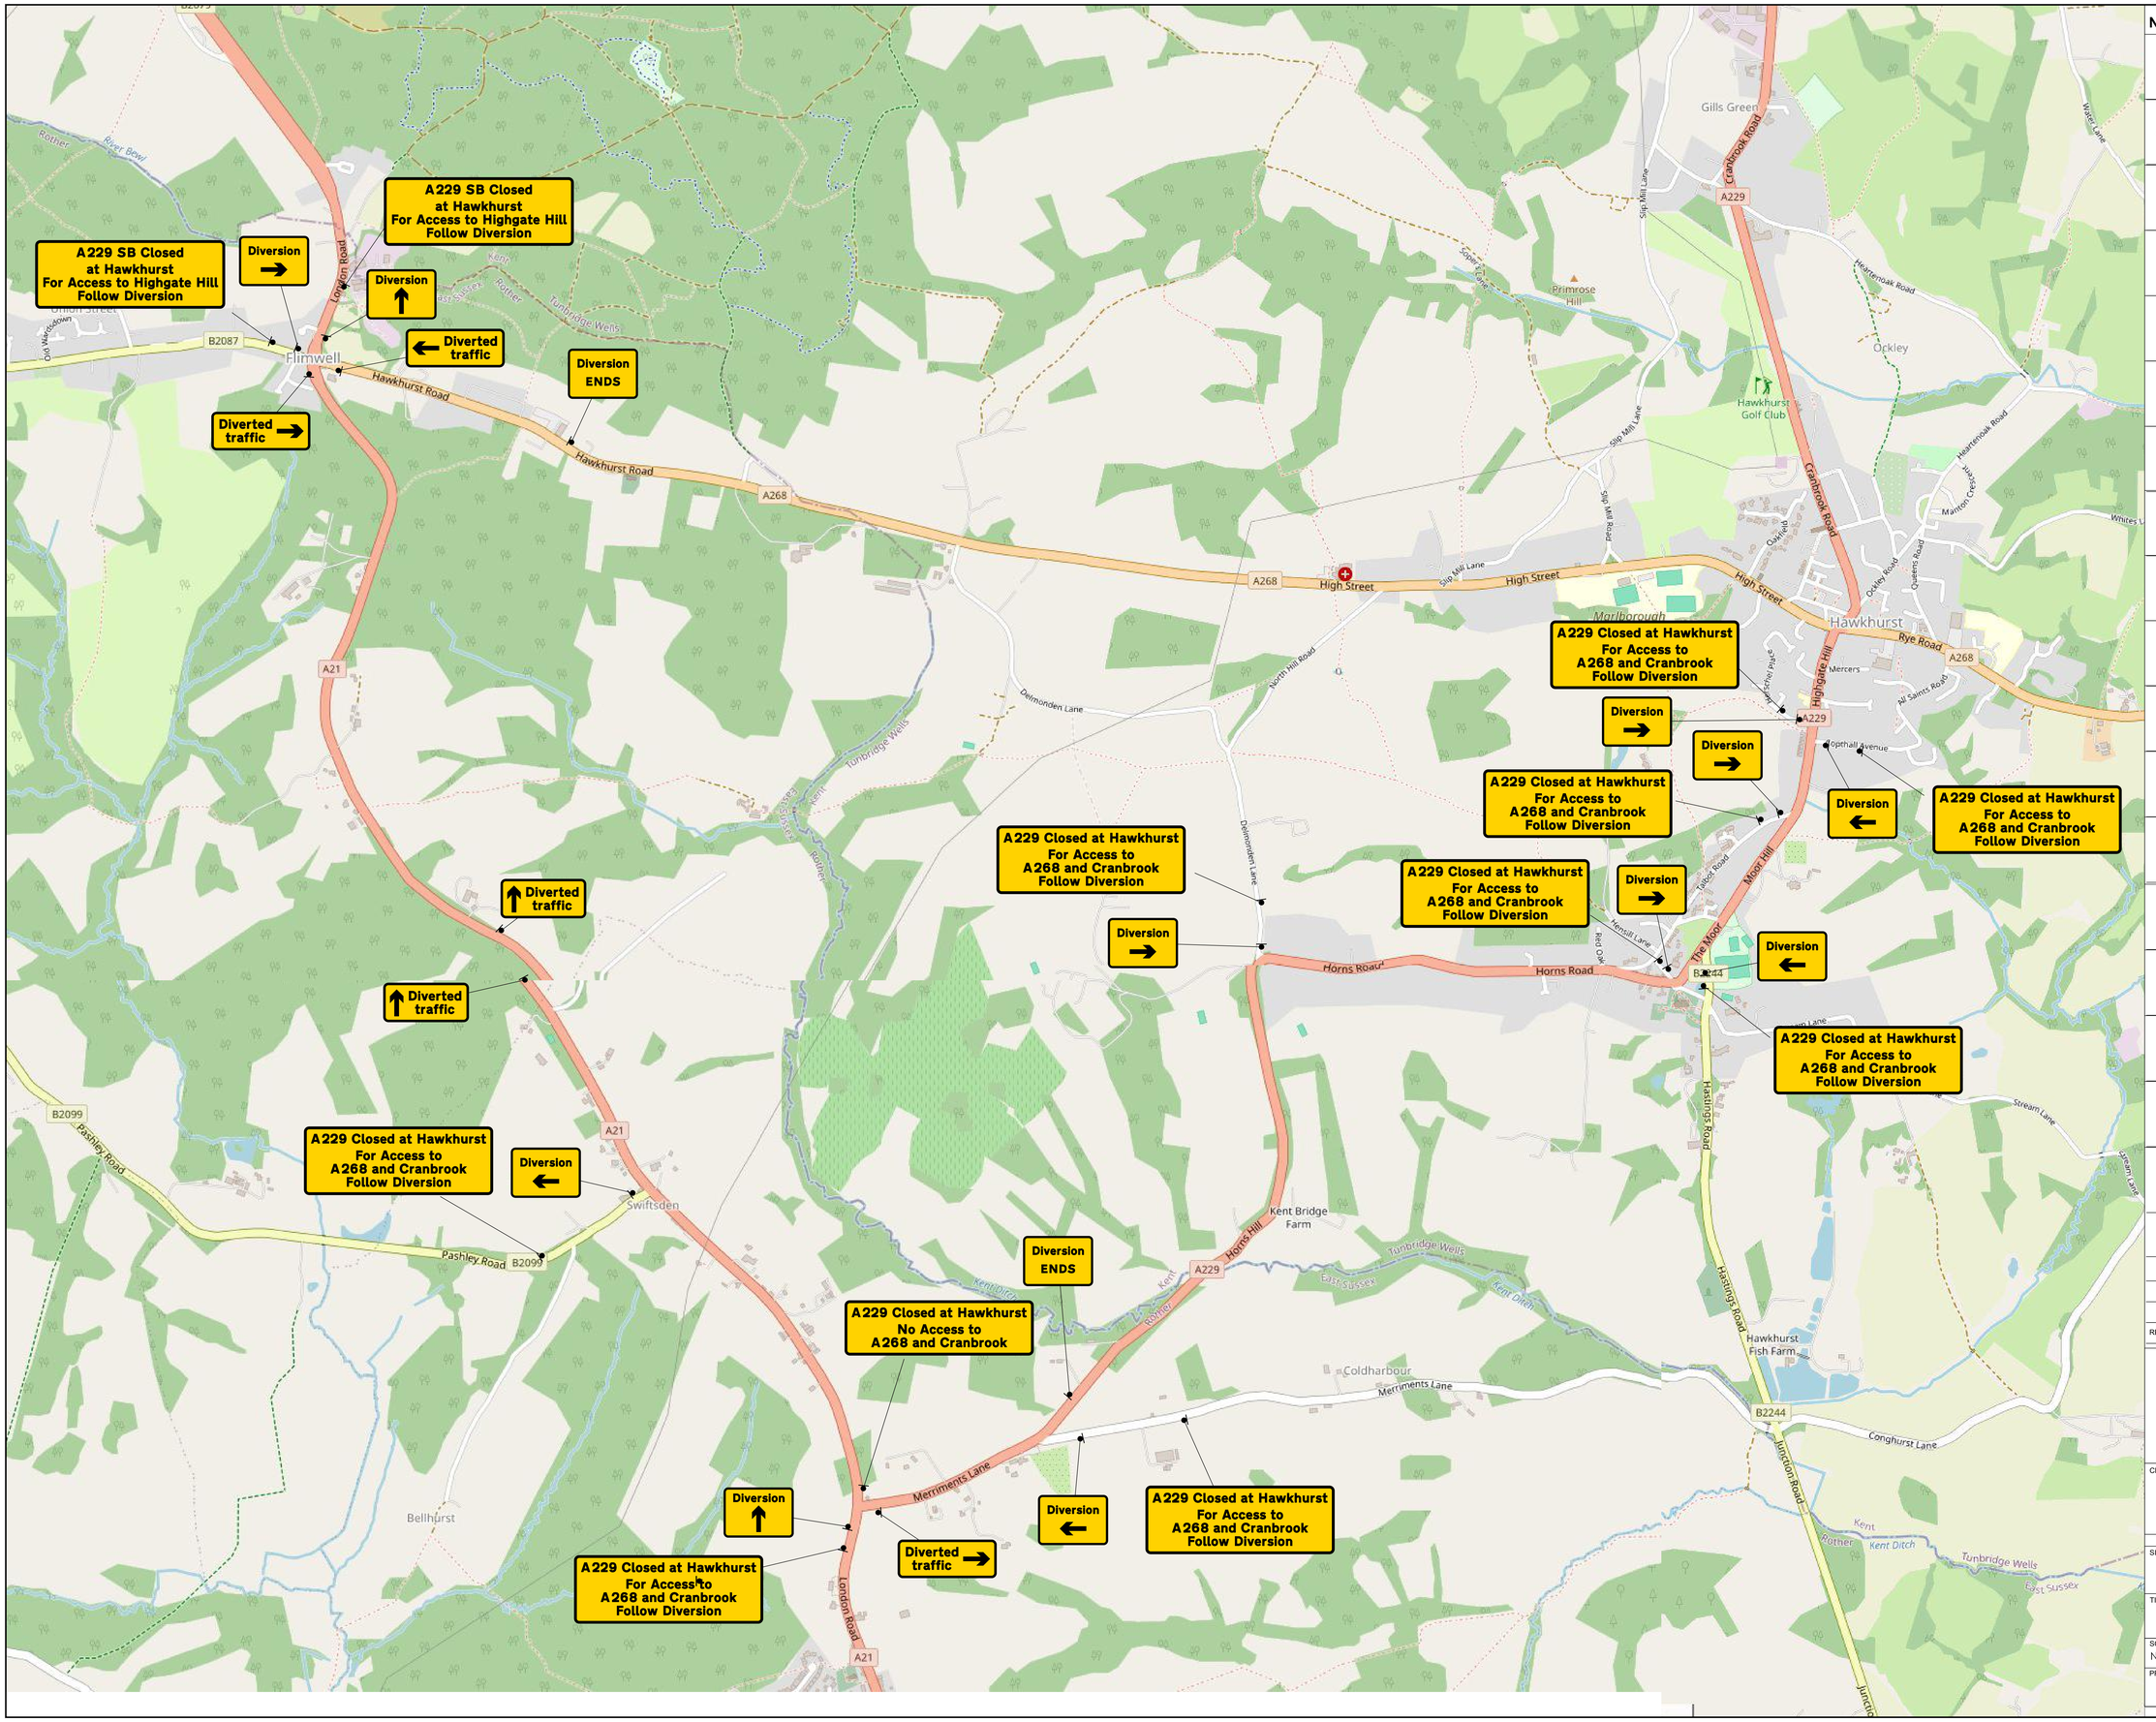


**Notes:**

- traffic cones
- pedestrian barrier

| REV | | | |
|---|---|---|---|
| | | | |
| | | | |
| | | | |
| | | | |


Apex Traffic Management
23 Fairfield Place
East Kilbride
Glasgow
G74 5LP


CLIENT: Cottier Contracts

SITE: High Street, Hawkhurst, TN18 4AE

TITLE: 4-way signals + road closure

| SCALE: | DATE: | DRAWN: | CHECKED: |
|---|---|---|---|
| NTS | 03/07/2024 | MN | DM |
| PROJECT NO: | DRAWING NO: | | REVISION: DM |