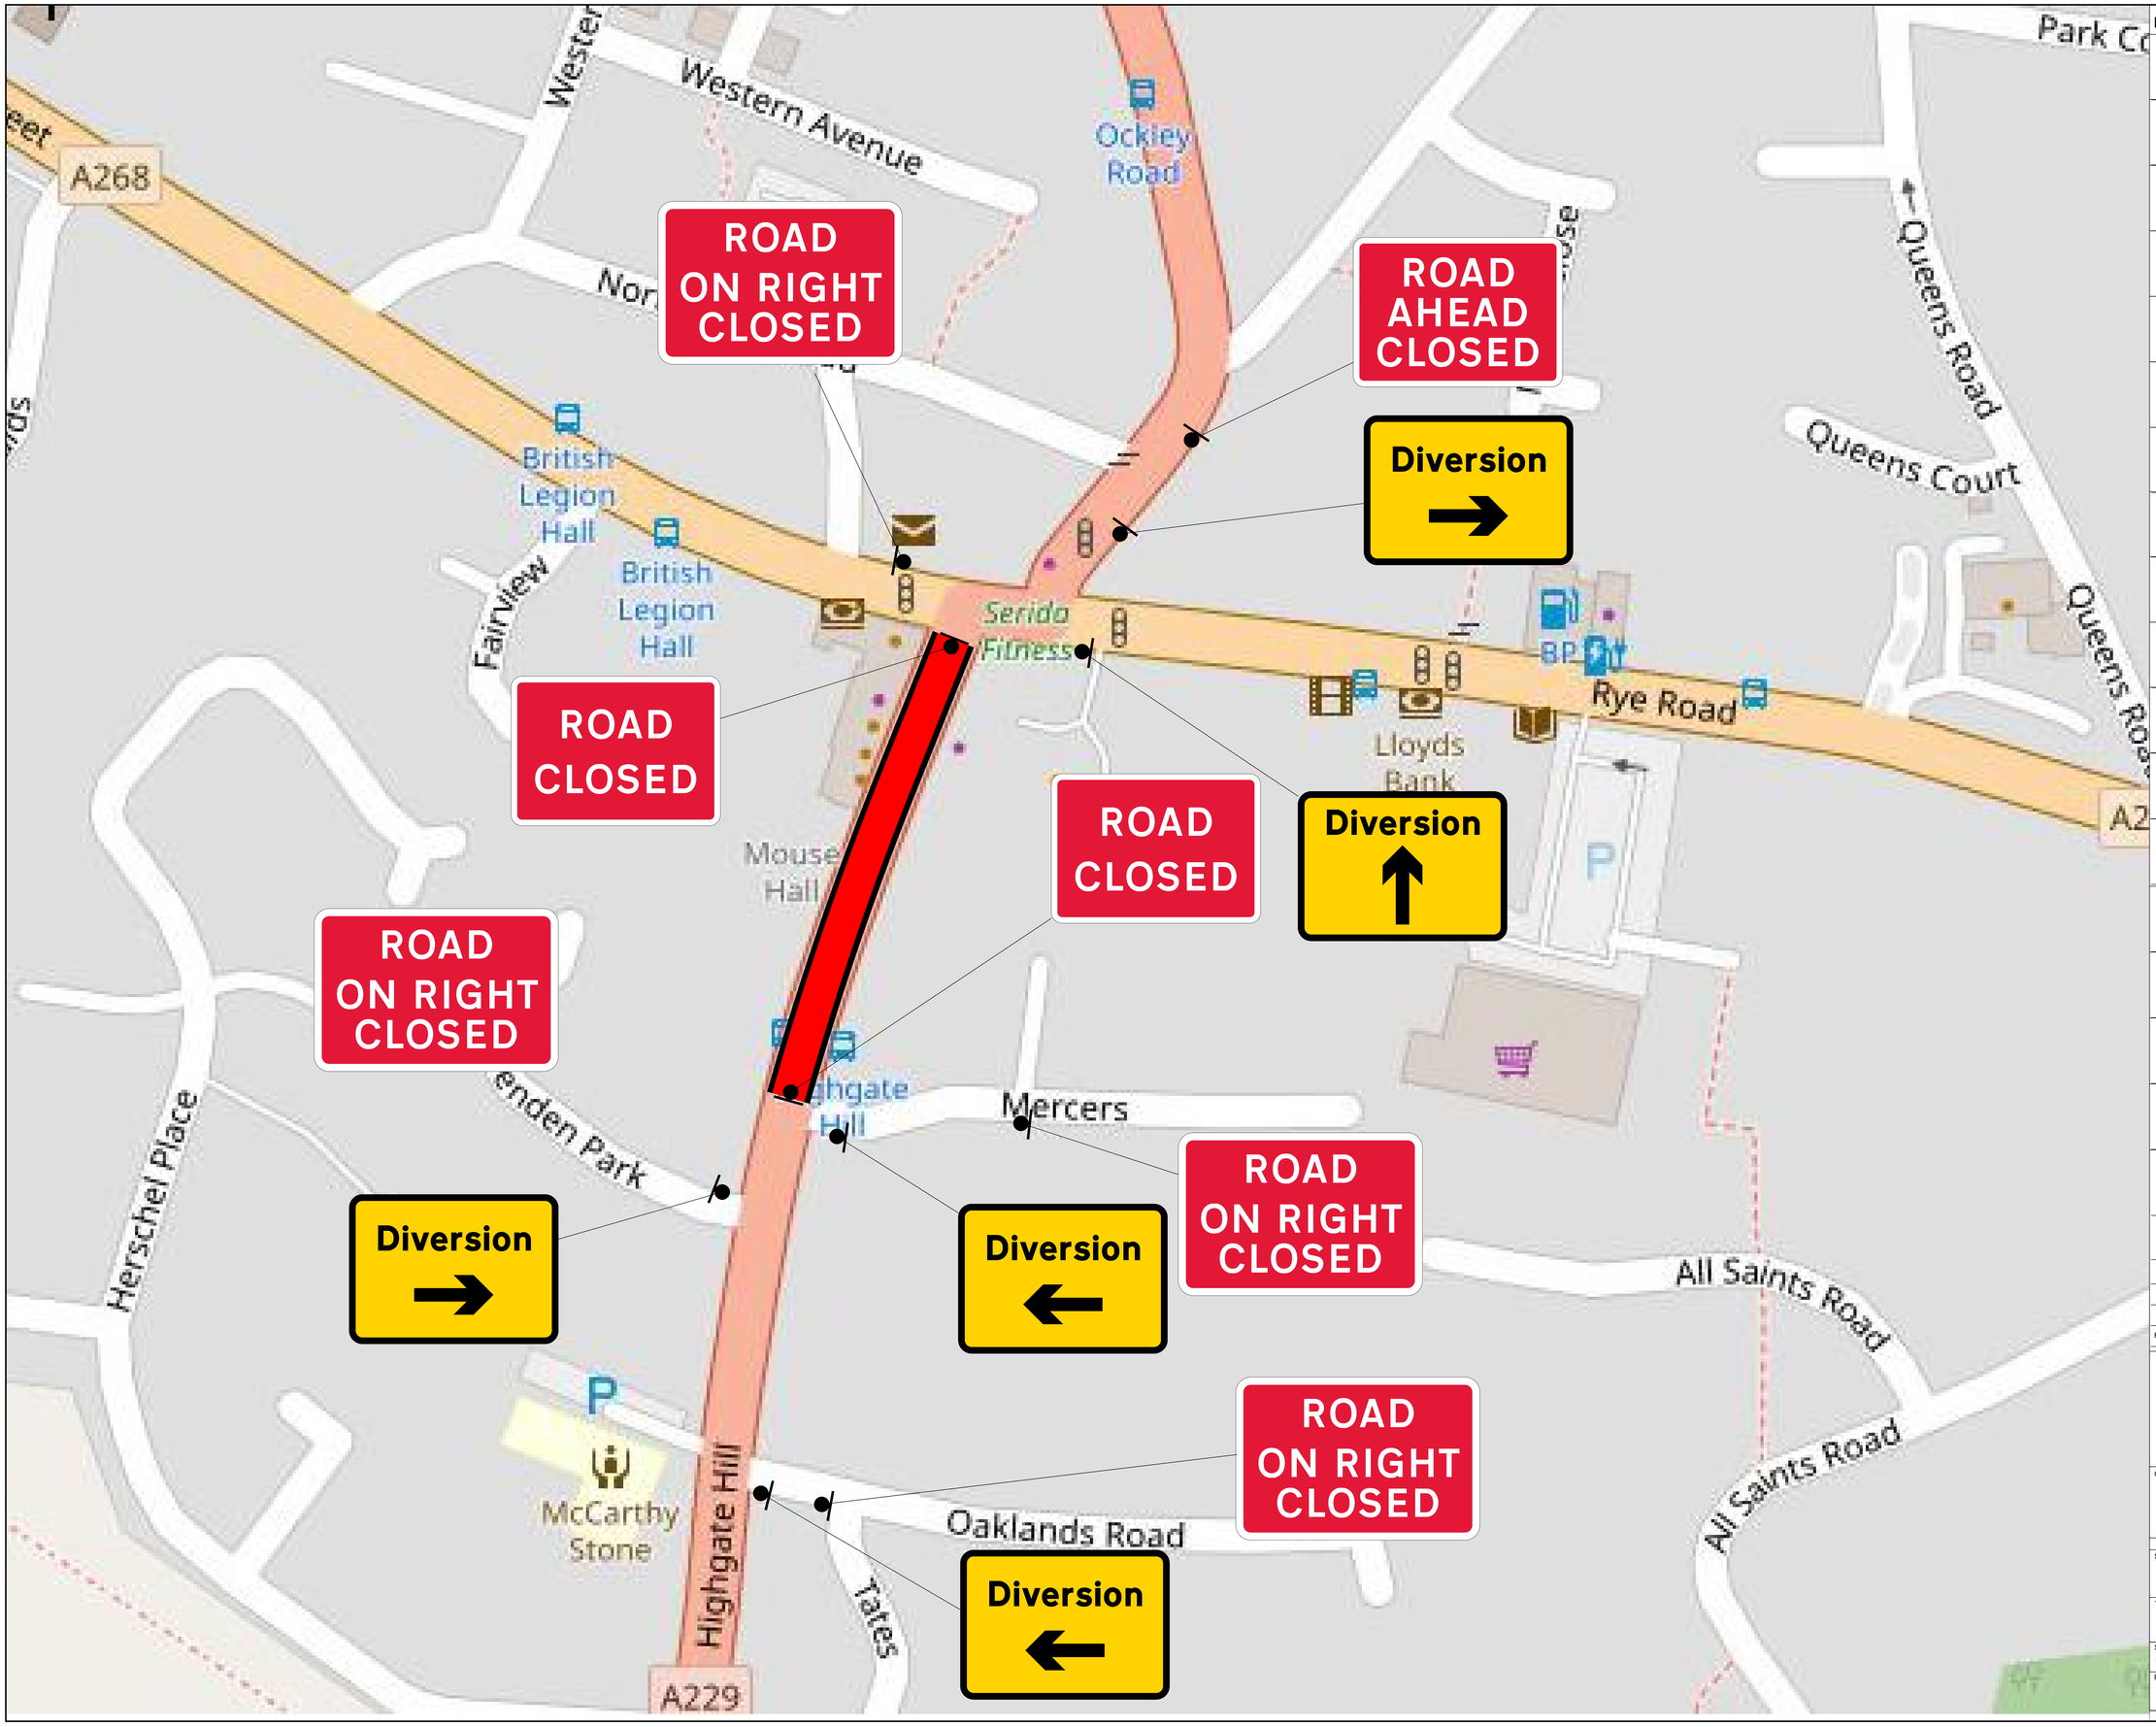

Notes:

- traffic cones
- pedestrian barrier

REV

Apex Traffic Management
23 Fairfield Place
East Kilbride
Glasgow
G74 5LP

CLIENT: Cottier Contracts

SITE: High Street, Hawkhurst, TN18 4AE

TITLE: 4-way signals + road closure

SCALE:	DATE:	DRAWN:	CHECKED:
NTS	03/07/2024	MN	DM

PROJECT NO:	DRAWING NO:	REVISION:
		DM